PEACH CREEK PLANTATION
SECTION TWO

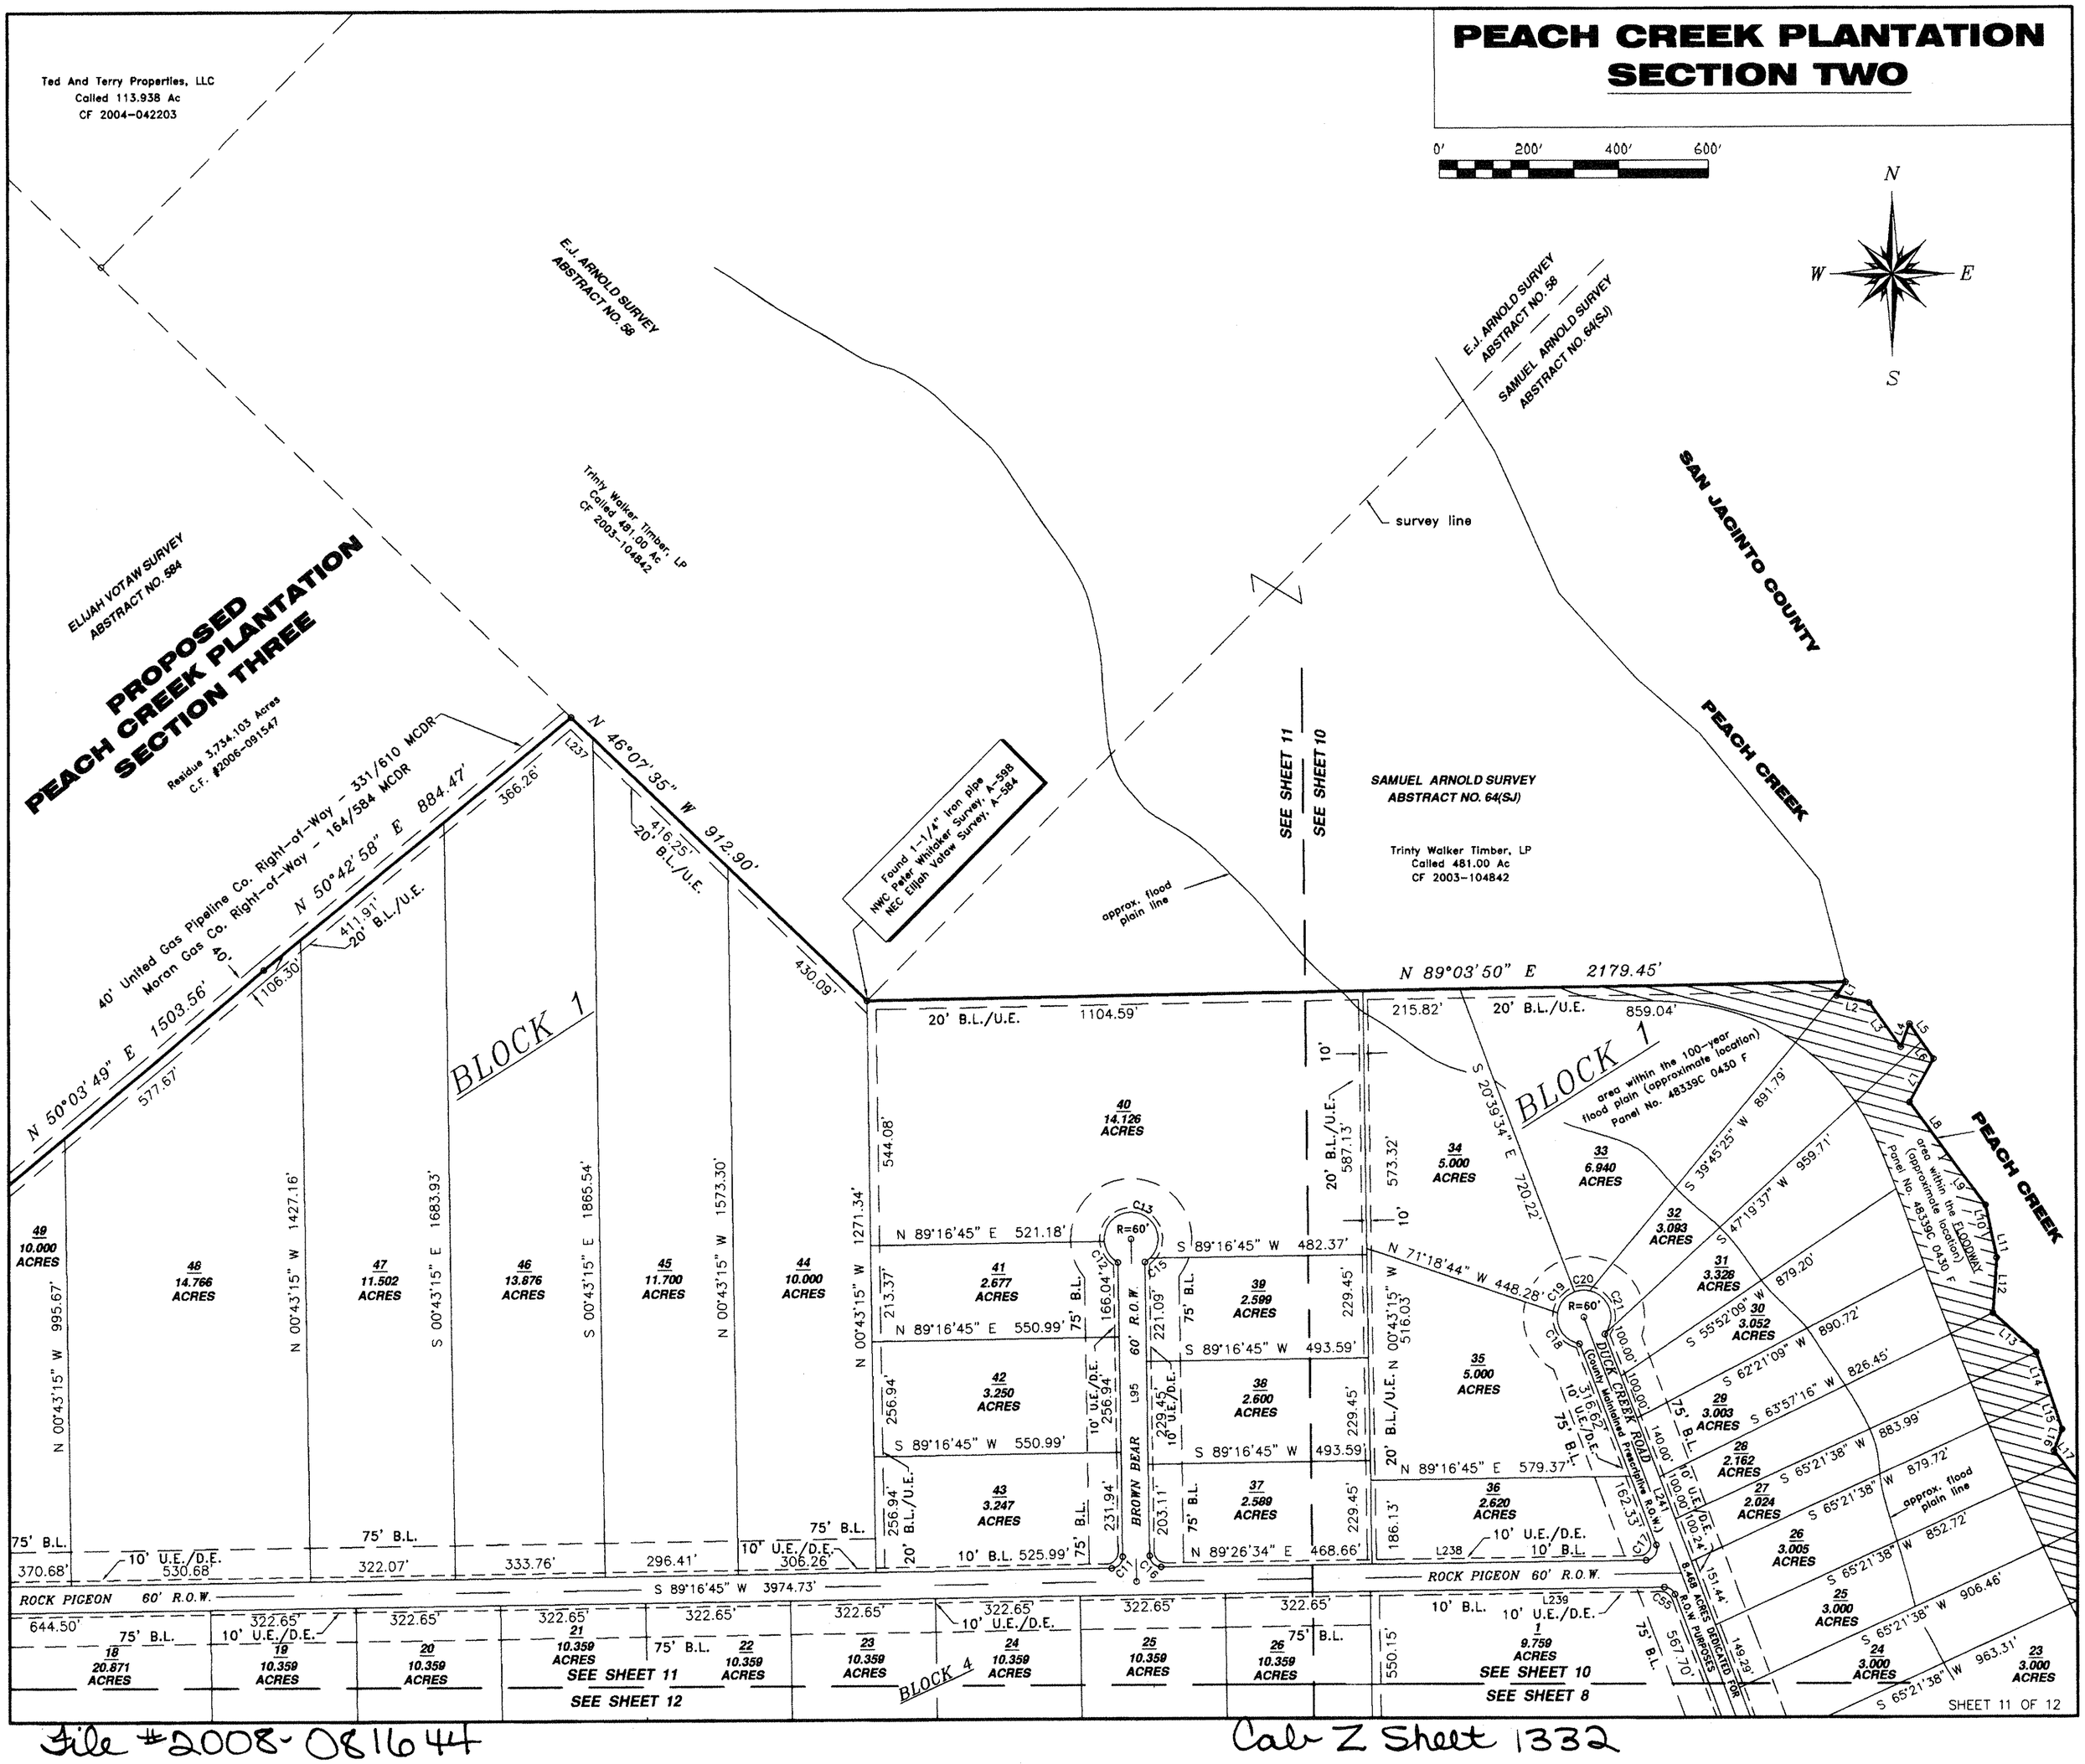

File #2008-081644

Cab Z Sheet 1332