PEACH CREEK PLANTATION
SECTION TWO

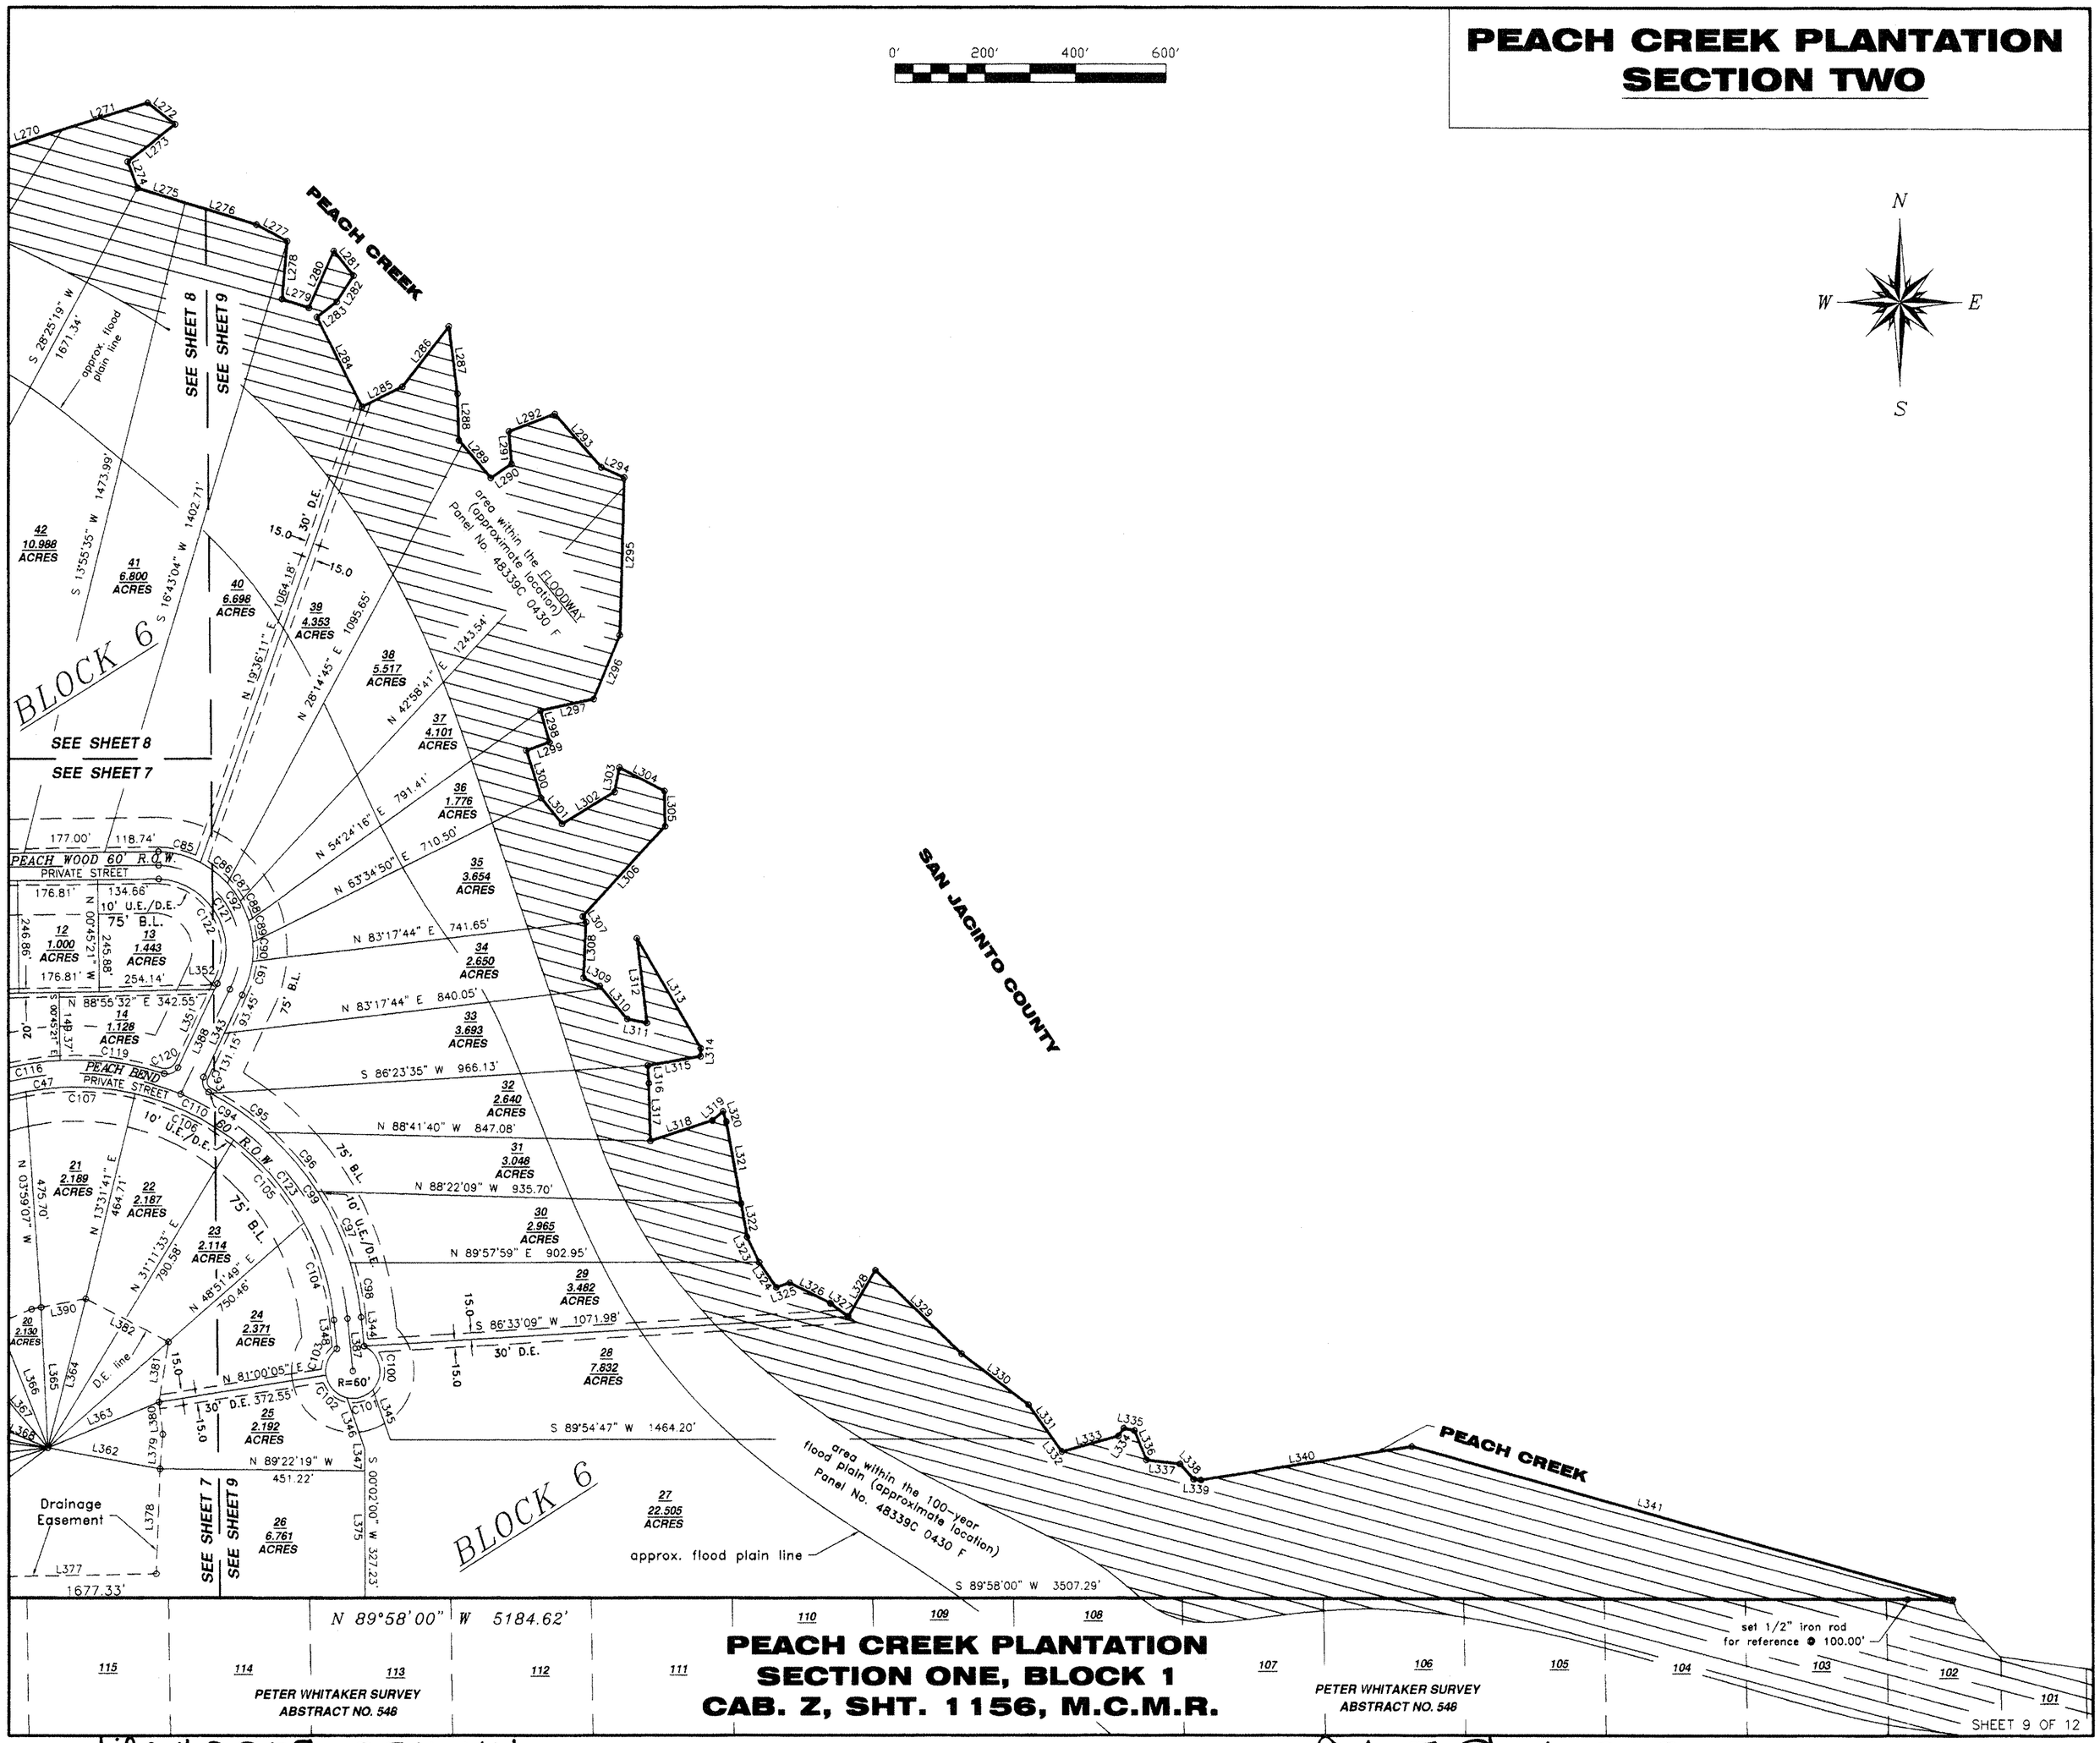

PEACH CREEK PLANTATION
SECTION ONE, BLOCK 1
CAB. Z, SHT. 1156, M.C.M.R.

File # 2008-081644

Cab Z Sheet 1330