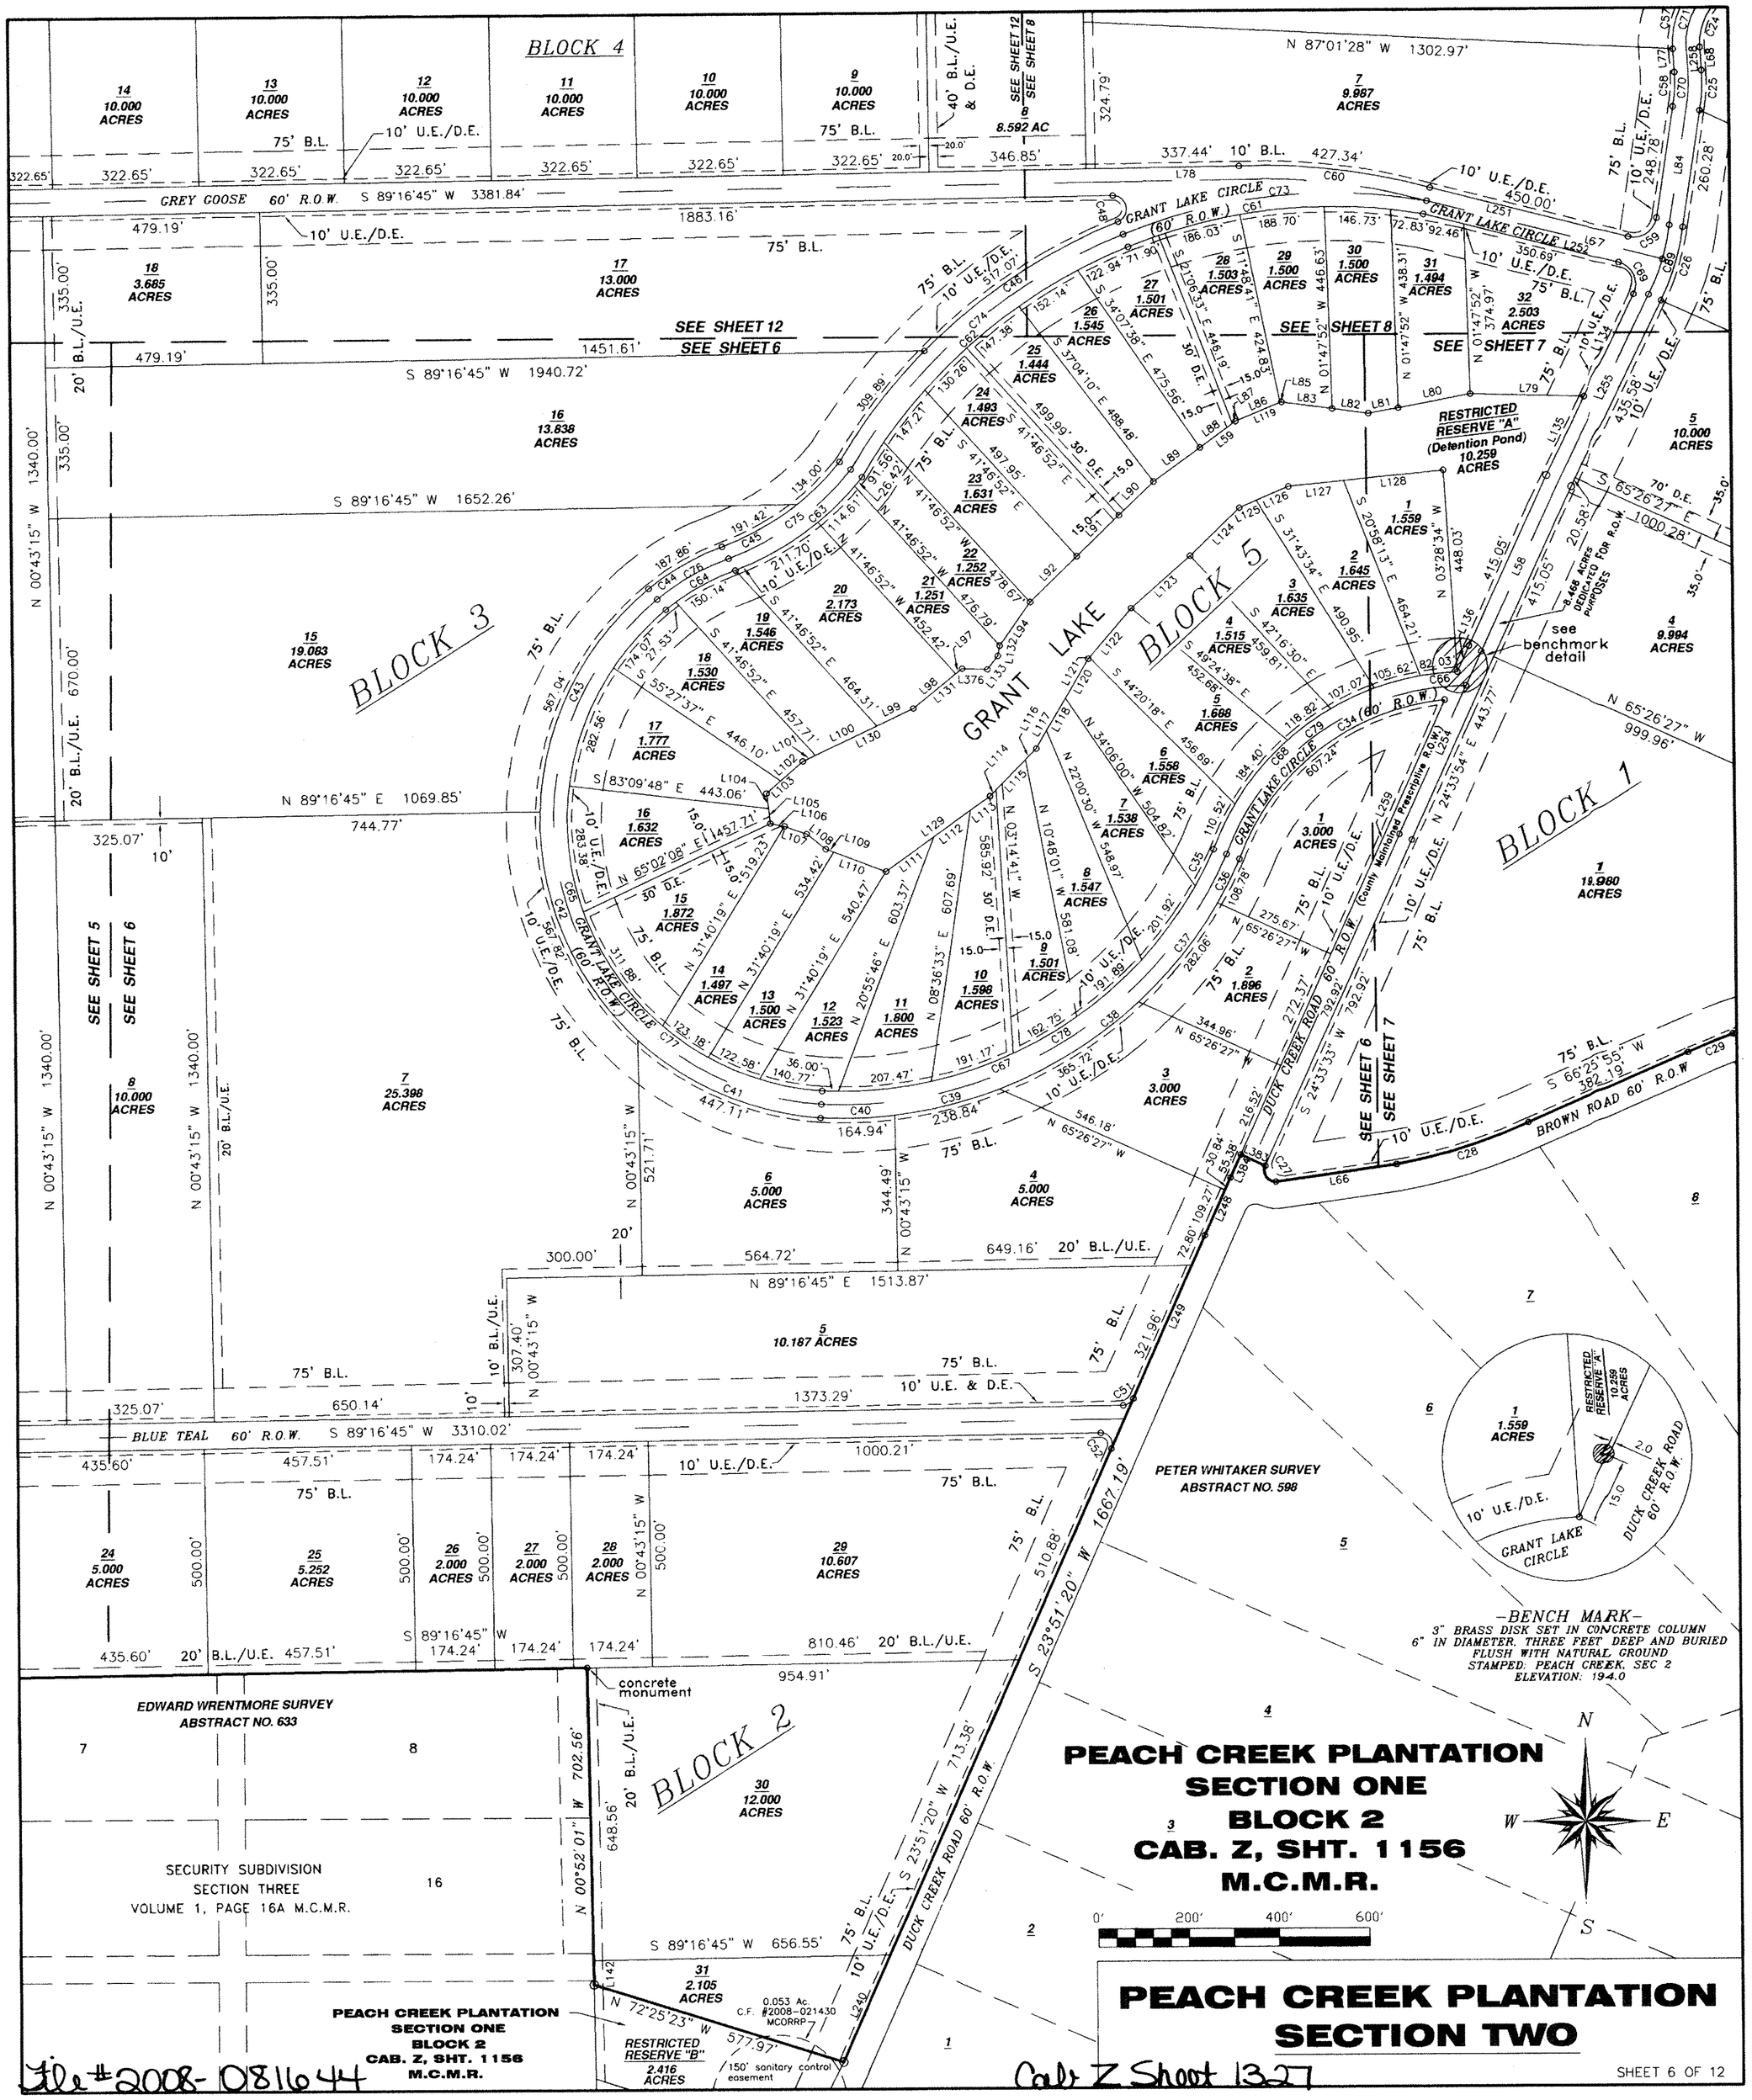
BLOCK 4
BLOCK 3
BLOCK 5
BLOCK 1
BLOCK 2
GRANT LAKE
GRANT LAKE CIRCLE (60' R.O.W.)
GREY GOOSE 60' R.O.W.
BLUE TEAL 60' R.O.W.
BROWN ROAD 60' R.O.W.
DUCK CREEK ROAD 60' R.O.W.
RESTRICTED RESERVE "A" (Detention Pond) 10.259 ACRES
RESTRICTED RESERVE "B" 2.416 ACRES
PETER WHITAKER SURVEY ABSTRACT NO. 598
EDWARD WRENTMORE SURVEY ABSTRACT NO. 633
SECURITY SUBDIVISION SECTION THREE VOLUME 1, PAGE 16A M.C.M.R.
-BENCH MARK-
3" BRASS DISK SET IN CONCRETE COLUMN 6" IN DIAMETER, THREE FEET DEEP AND BURIED FLUSH WITH NATURAL GROUND STAMPED: PEACH CREEK, SEC 2 ELEVATION: 194.0
PEACH CREEK PLANTATION SECTION ONE BLOCK 2 CAB. Z, SHT. 1156 M.C.M.R.
PEACH CREEK PLANTATION SECTION TWO
PEACH CREEK PLANTATION SECTION ONE BLOCK 2 CAB. Z, SHT. 1156 M.C.M.R.
File #2008-081644
Cab Z Sheet 1327
SHEET 6 OF 12